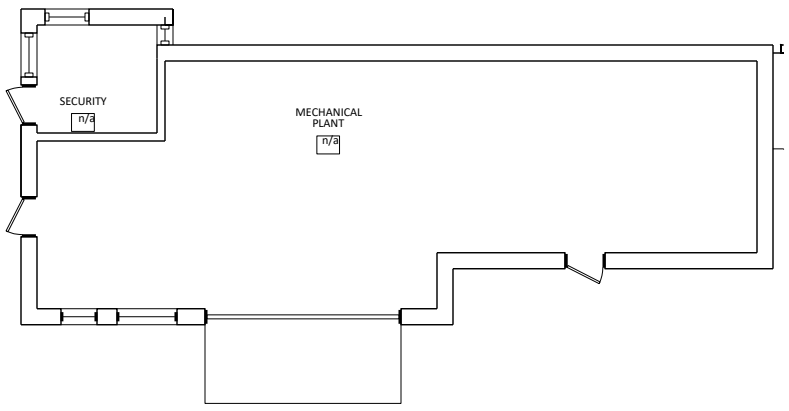

GROUND FLOOR PLAN - MECHANICAL BUILDING

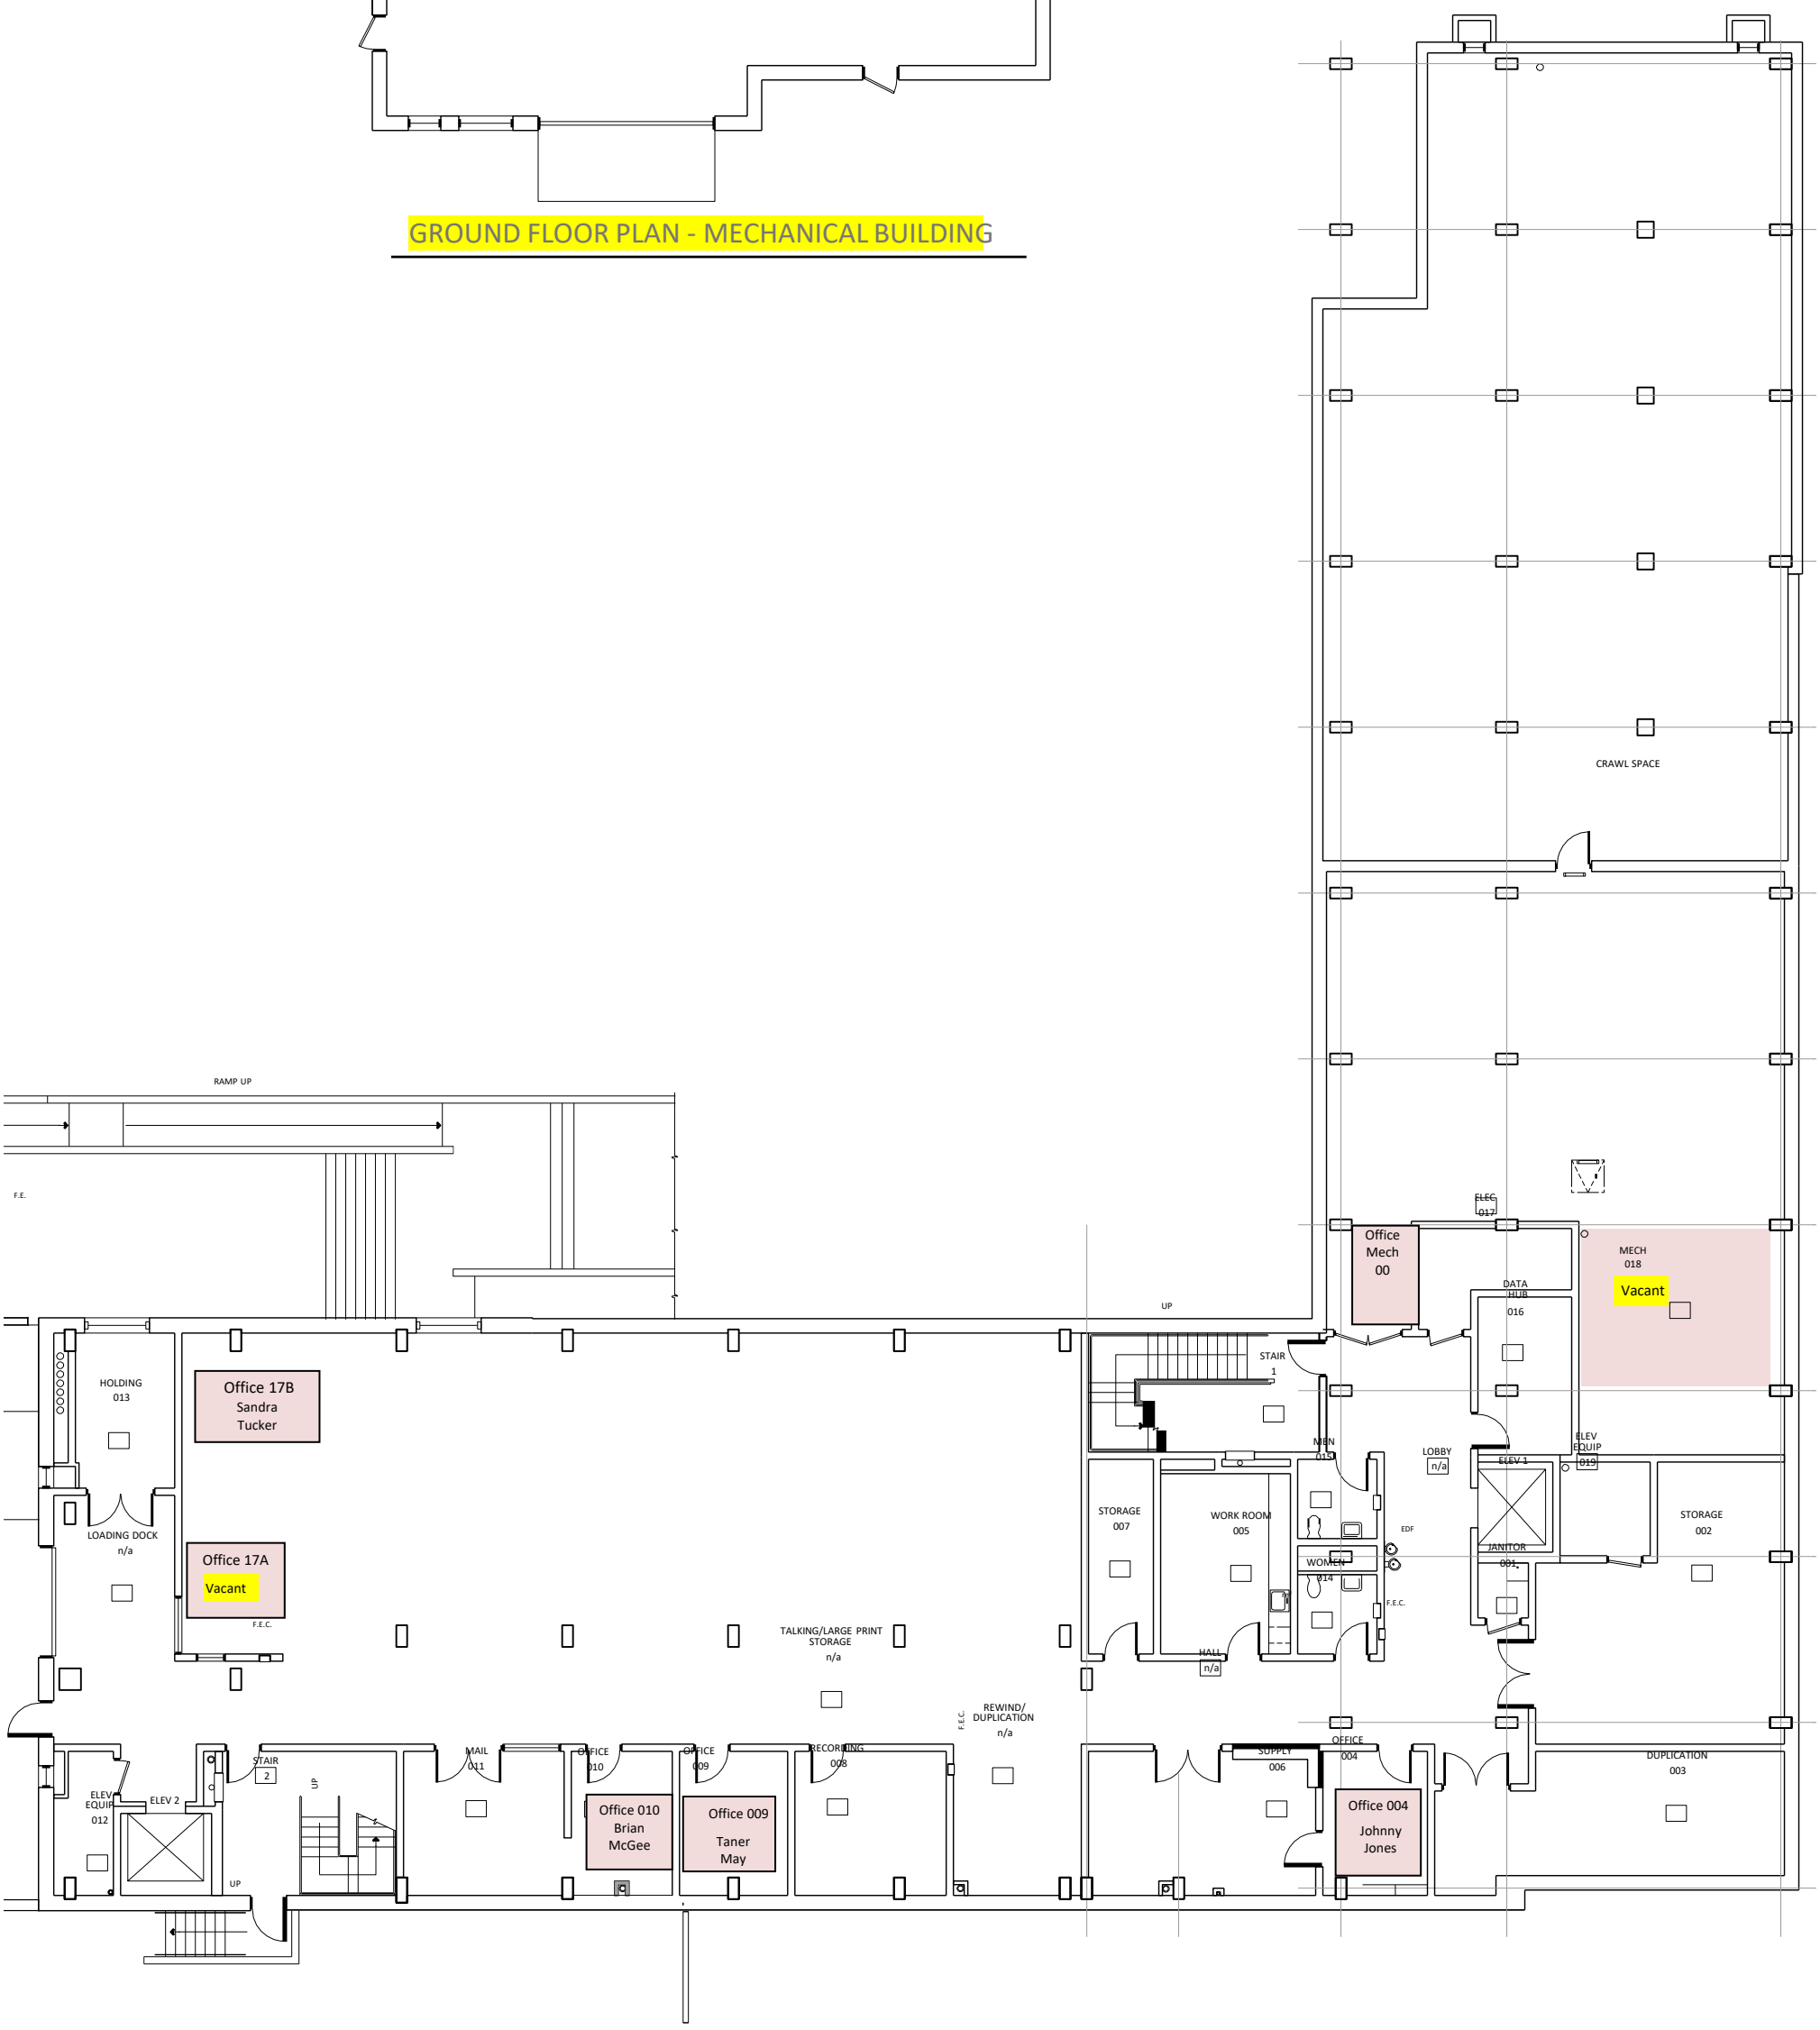

GROUND FLOOR PLAN

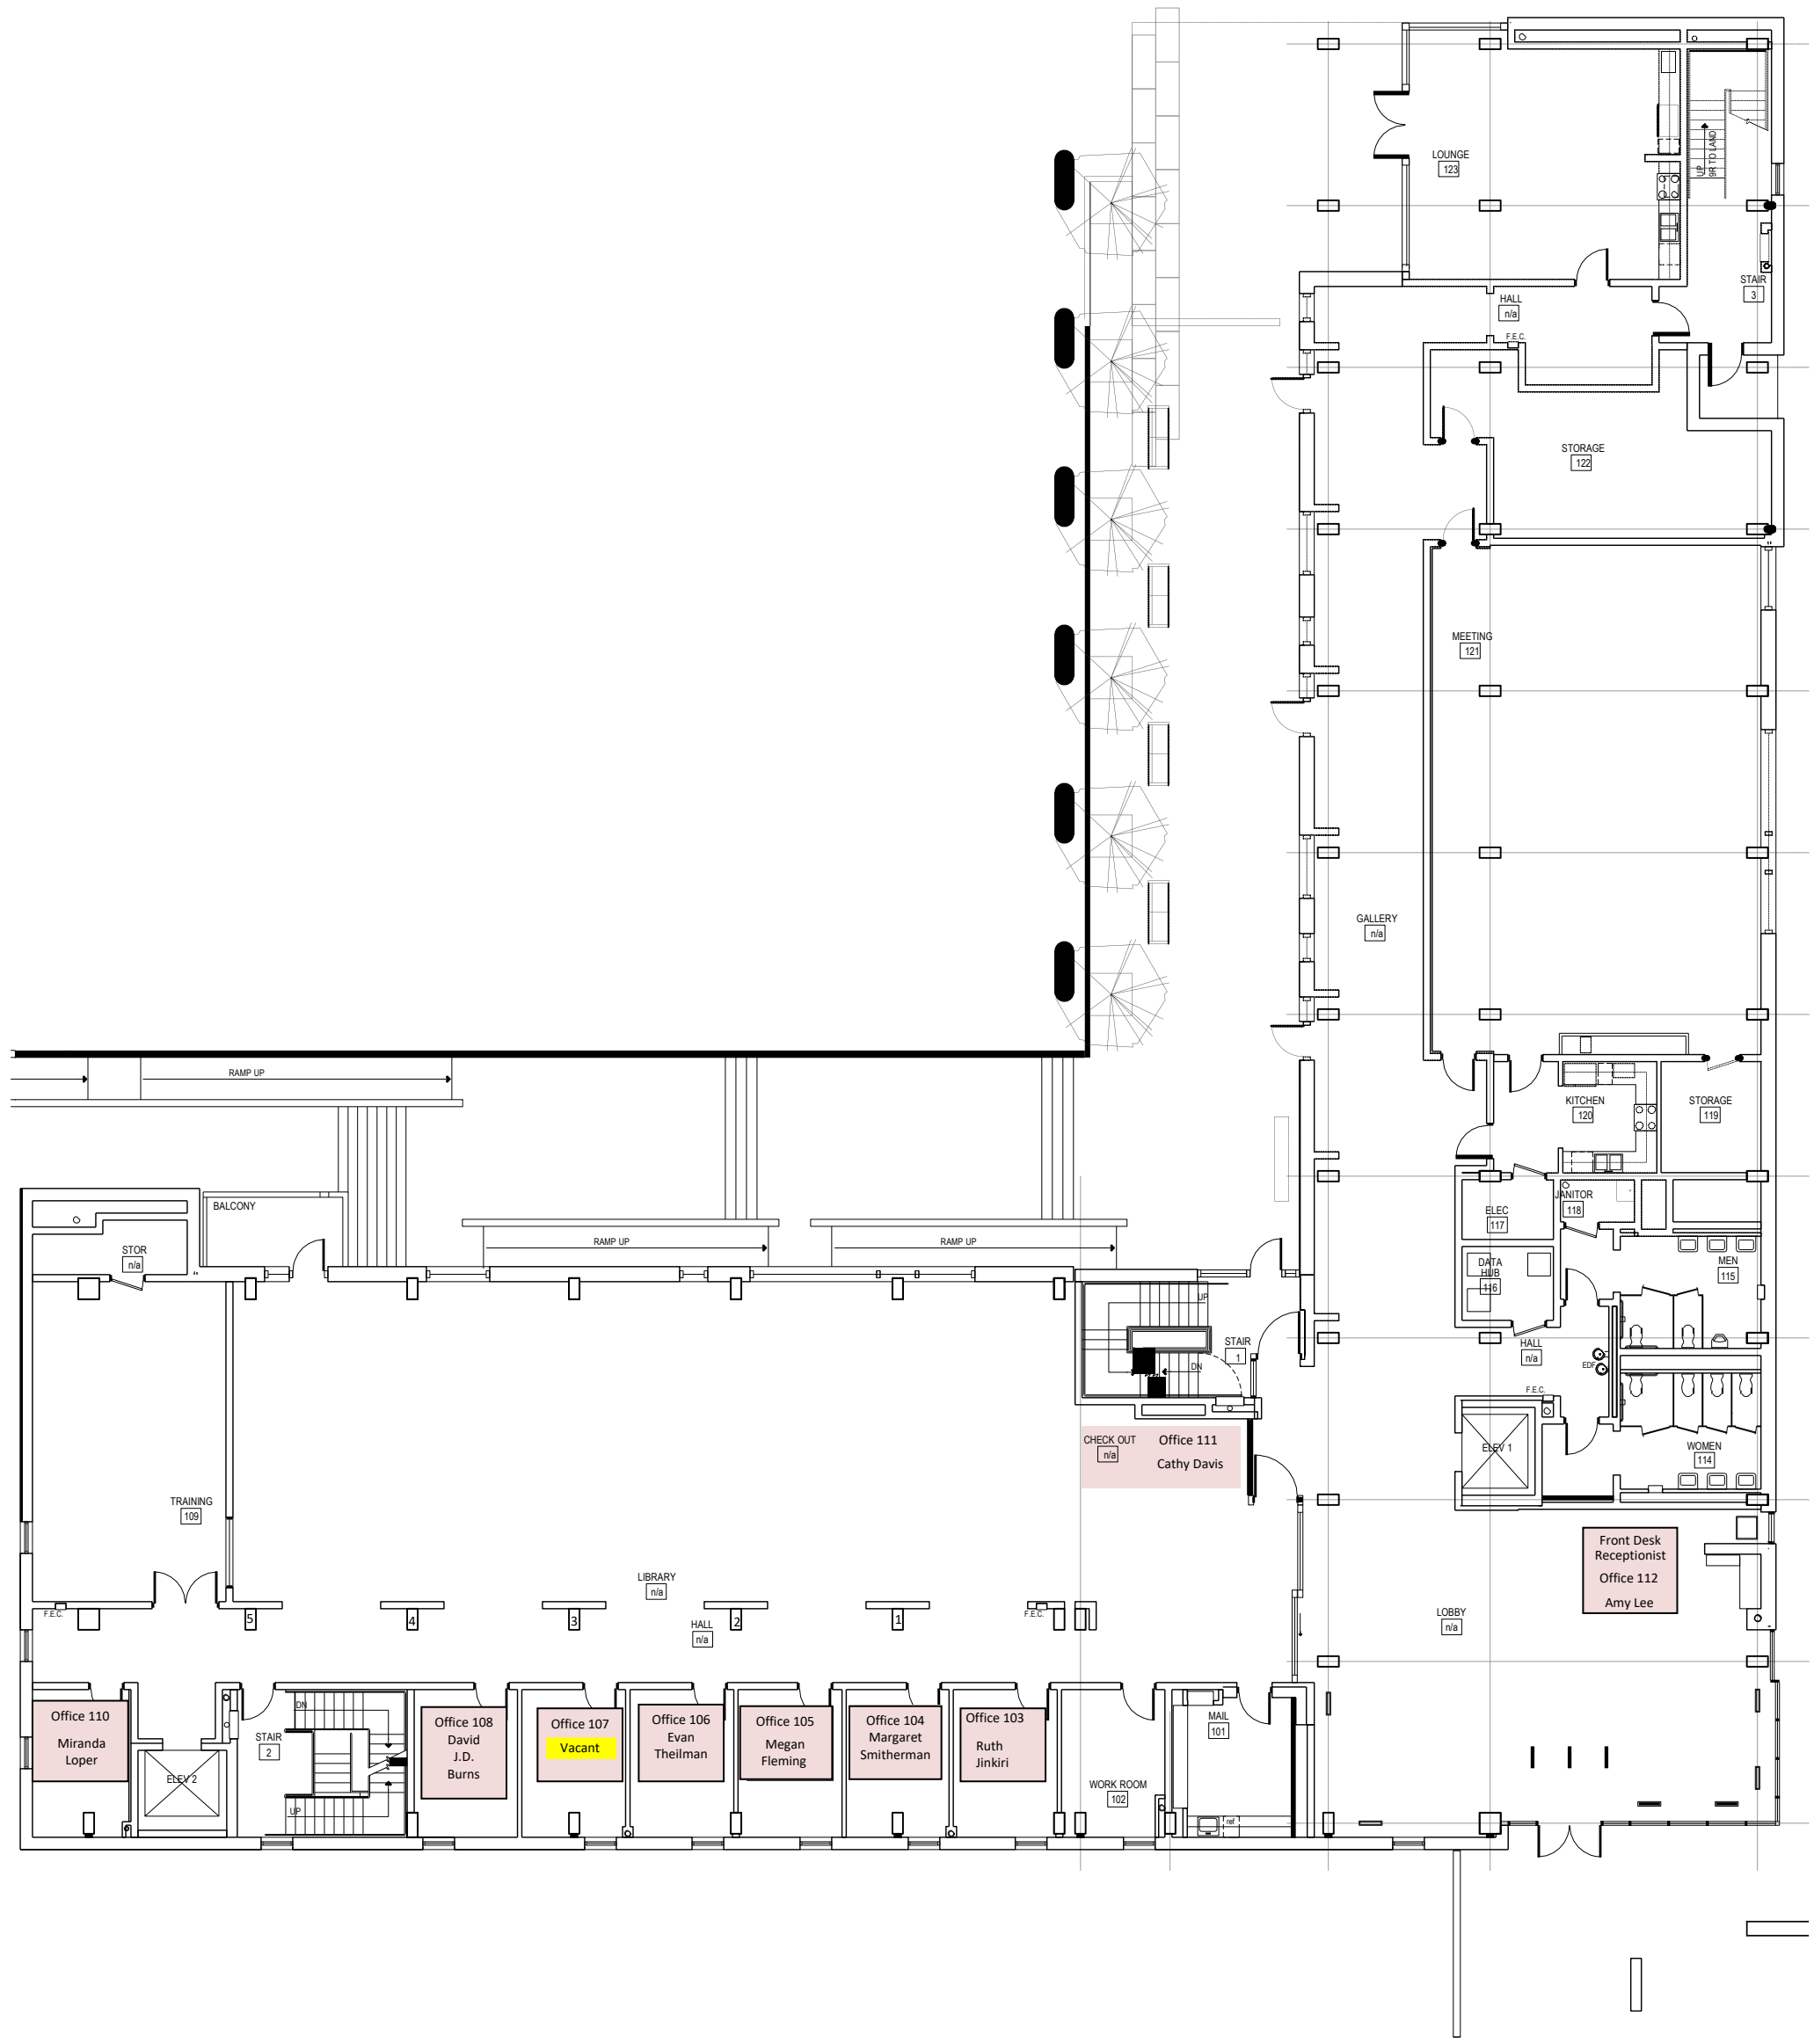

FIRST FLOOR PLAN

SECOND FLOOR PLAN

1/16"= 1'-0"

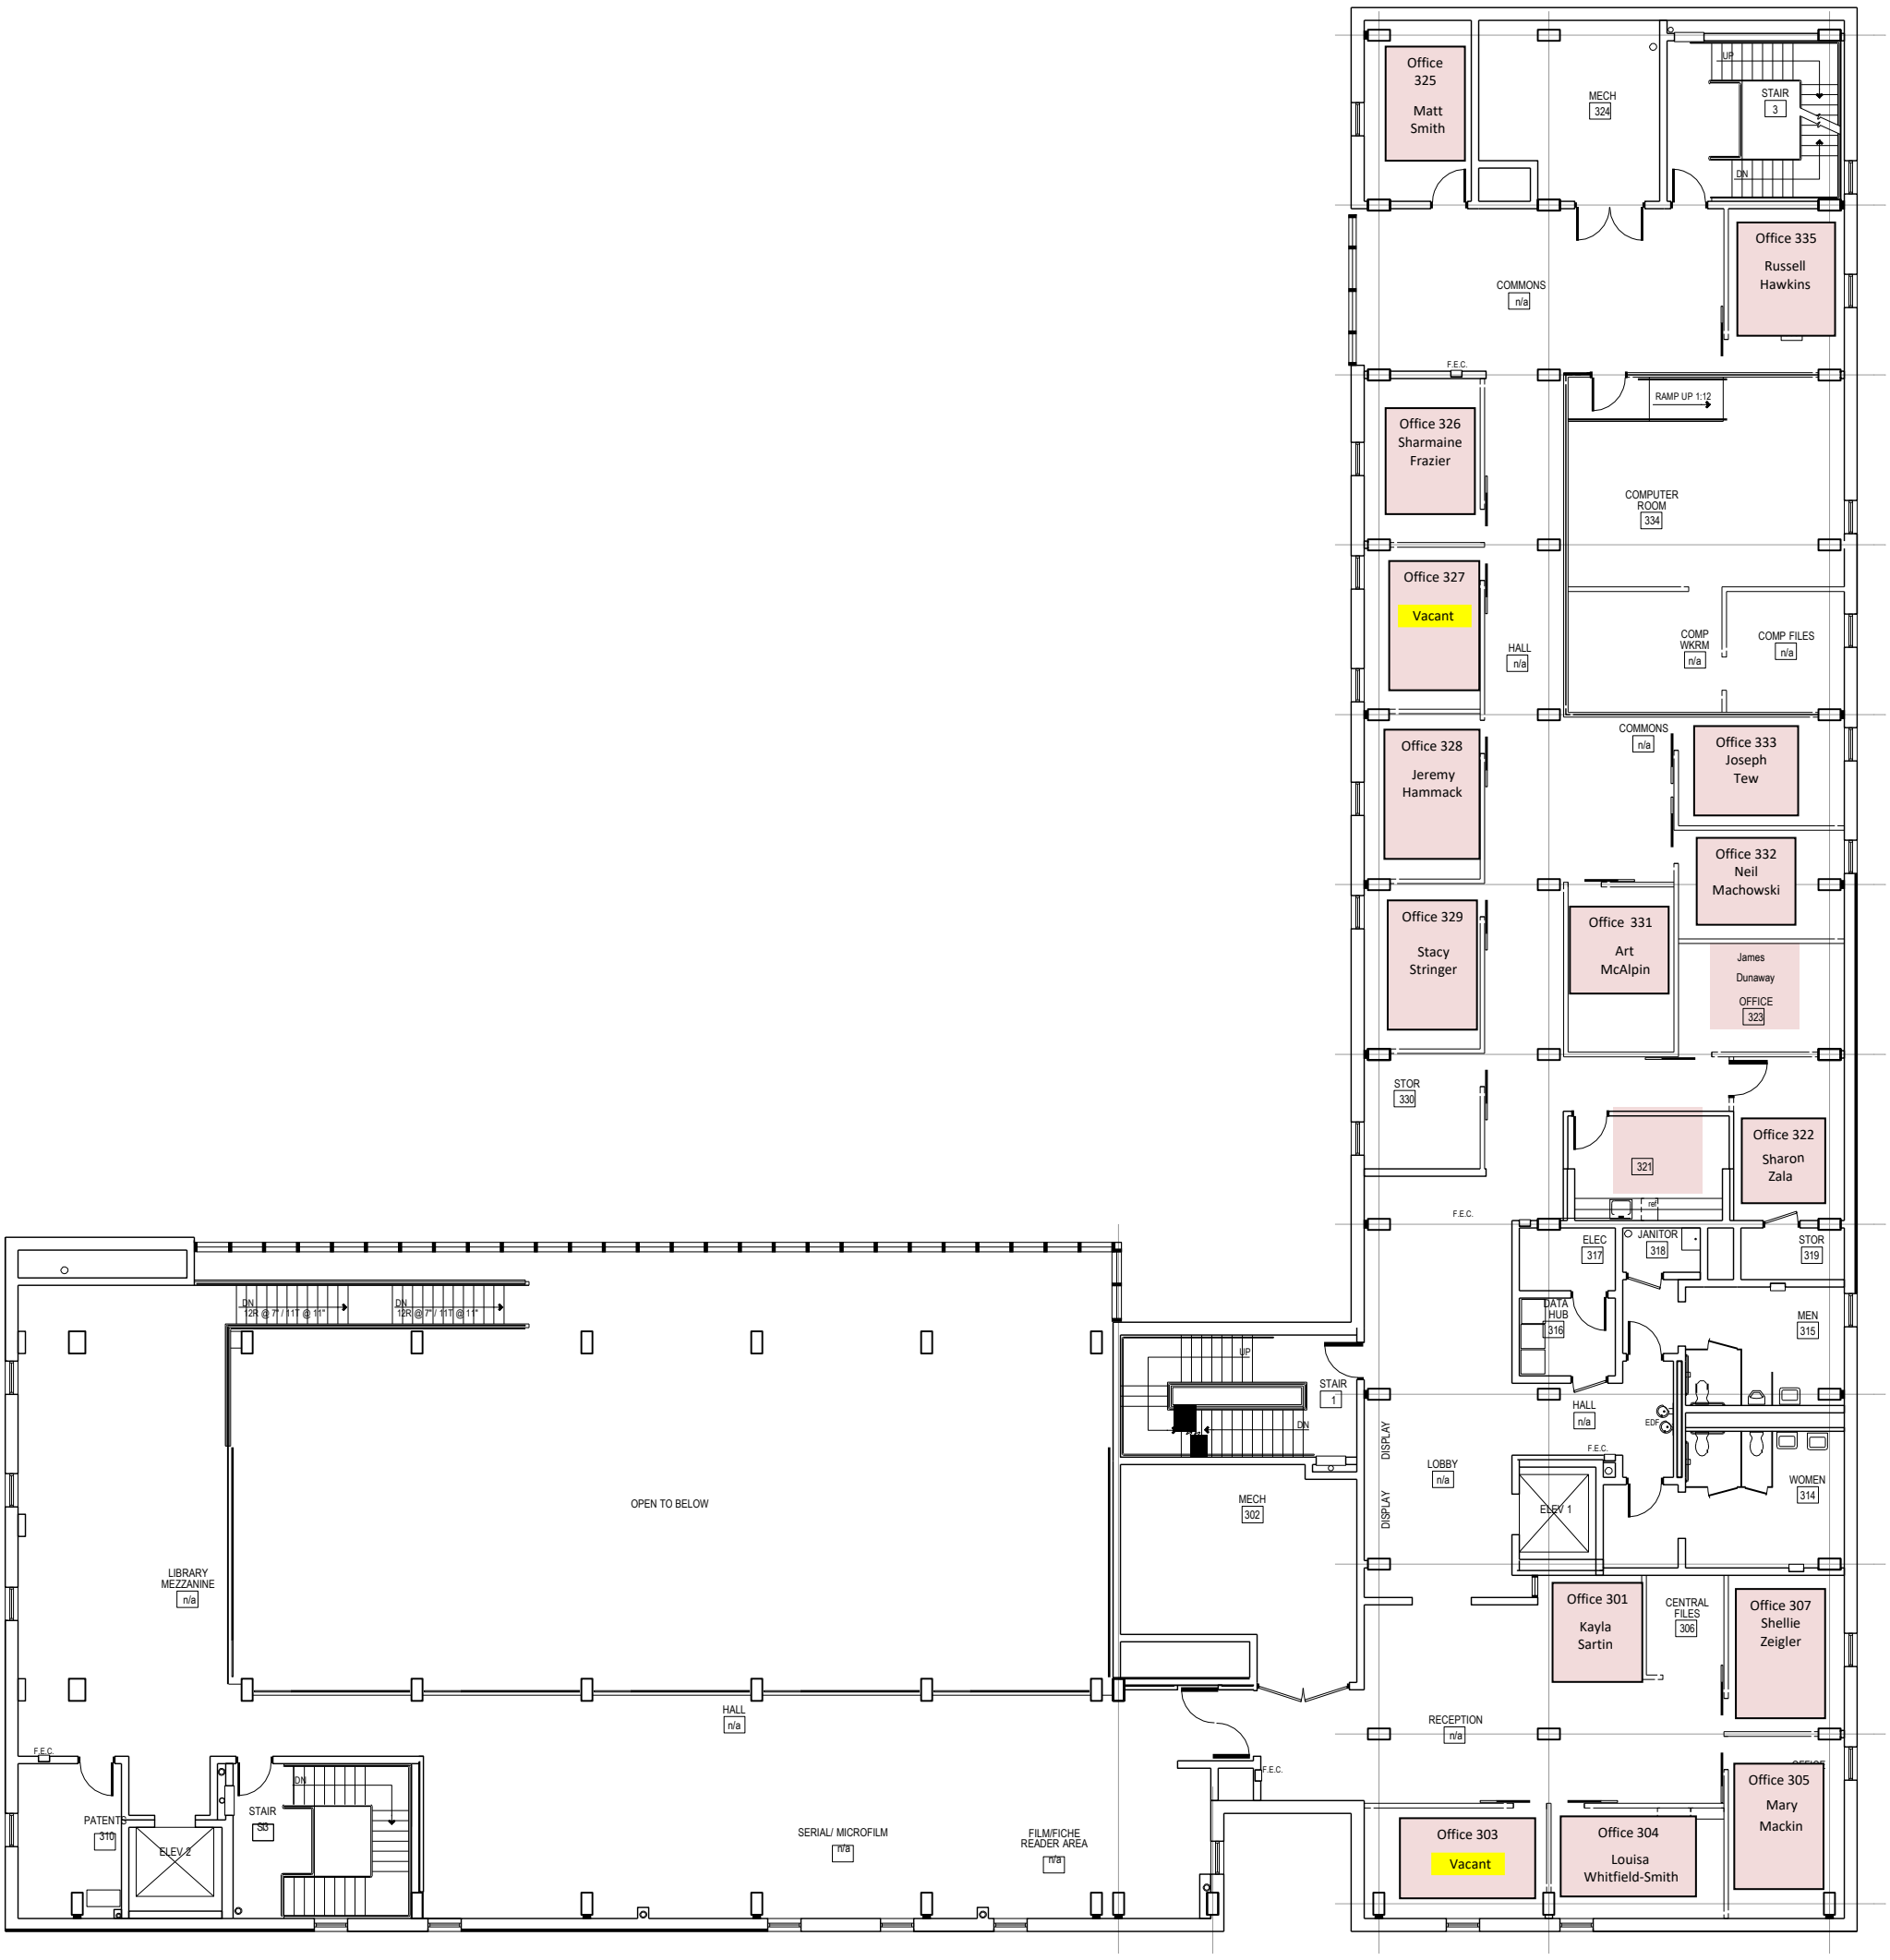

THIRD FLOOR PLAN

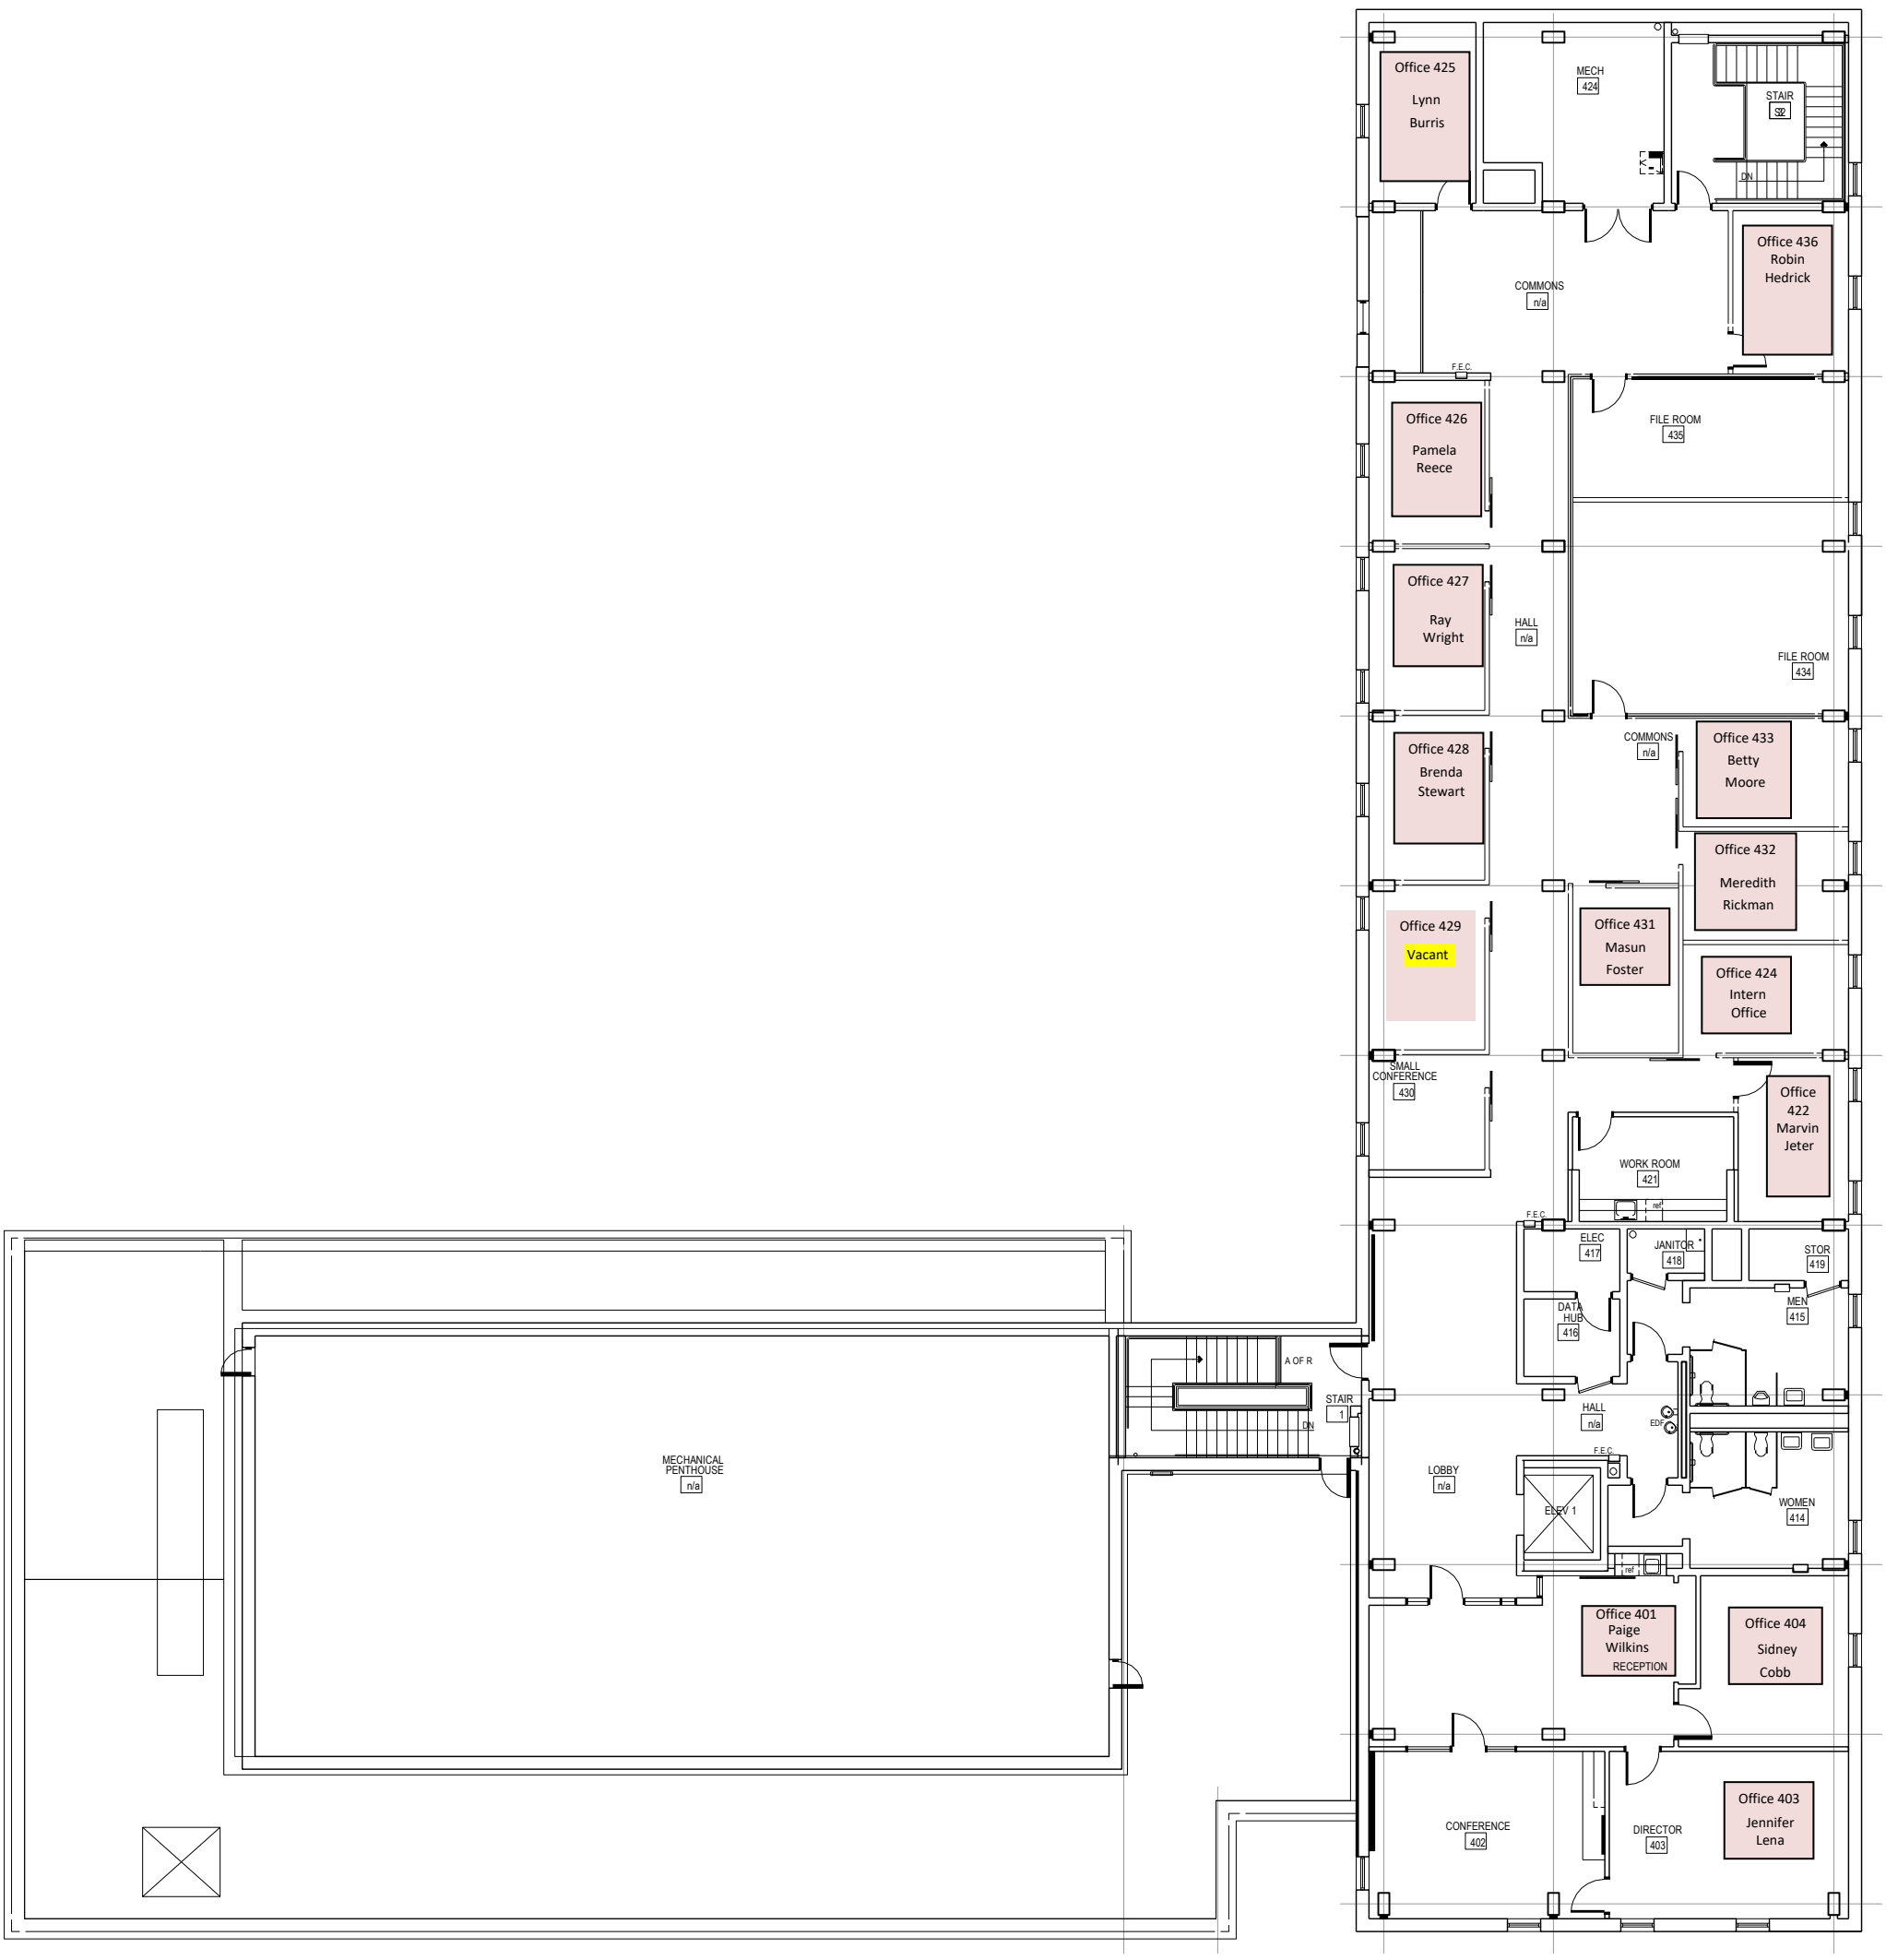

FOURTH FLOOR PLAN